


BARASTRE (Pas-de-Calais)

Section Z0

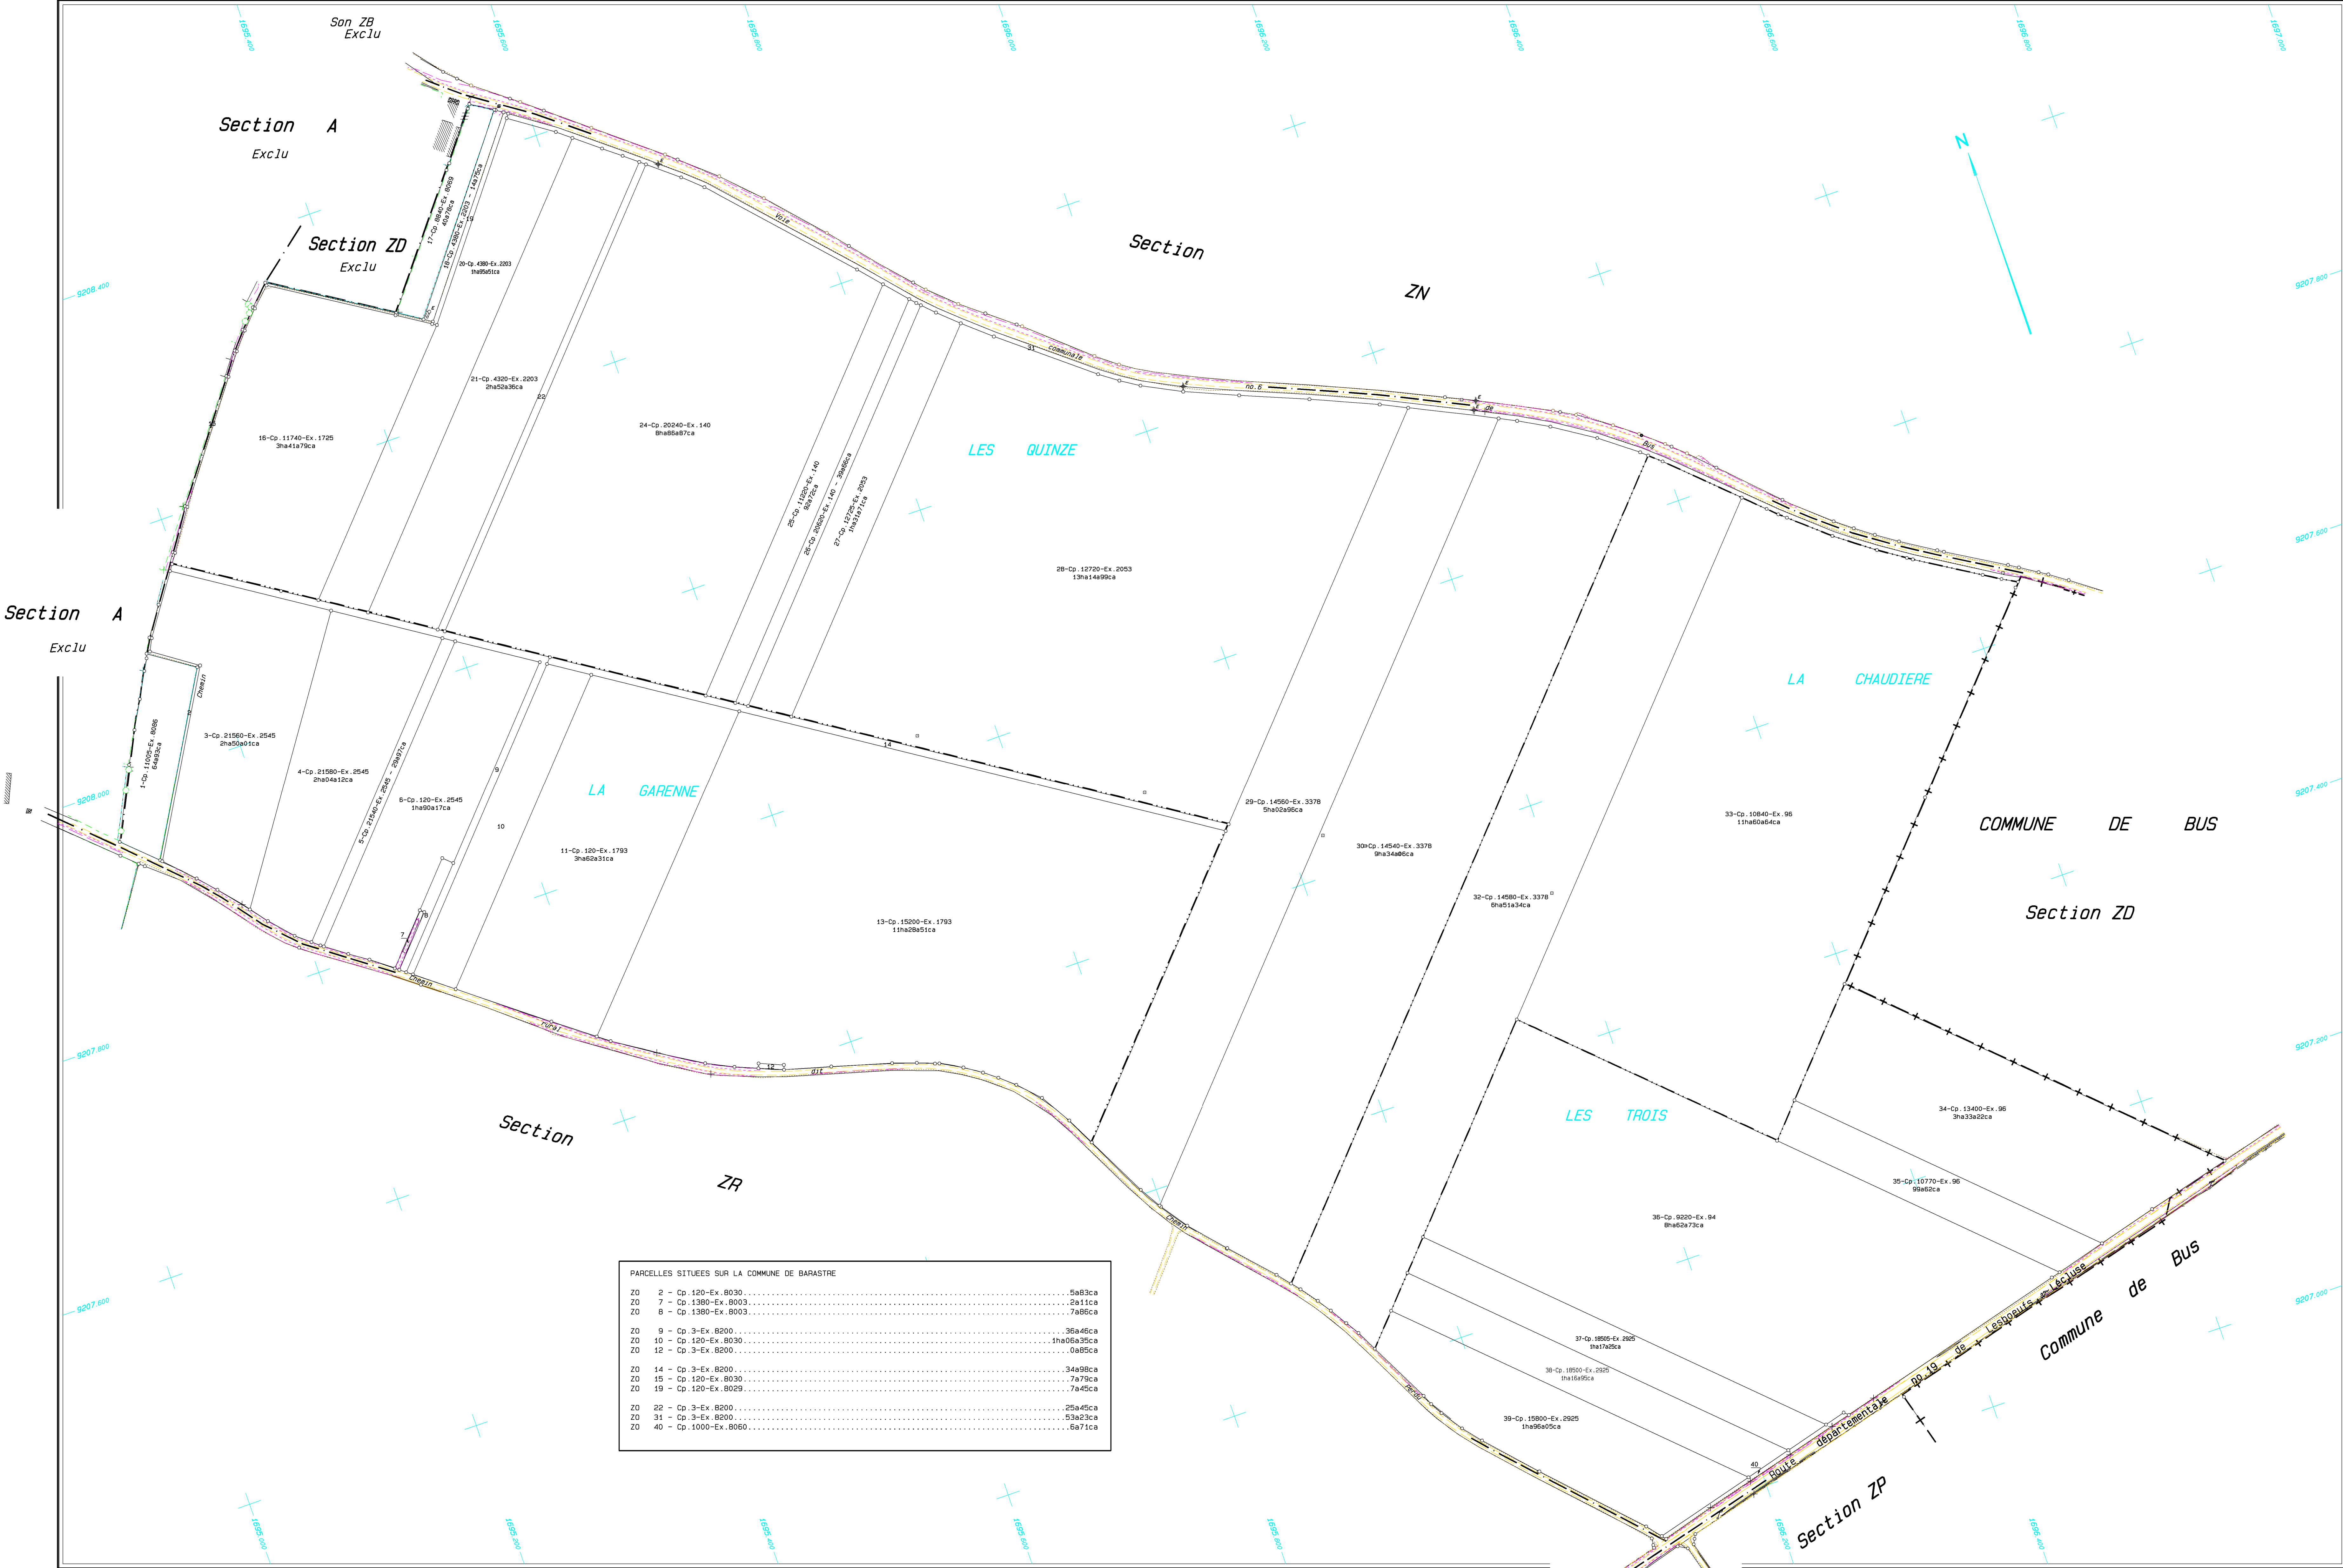

PARCELLES SITUÉES SUR LA COMMUNE DE BARASTRE	
Z0 2 - Cp. 120-Ex. 8030	5a83ca
Z0 7 - Cp. 1380-Ex. 8003	2a11ca
Z0 8 - Cp. 1380-Ex. 8003	7a96ca
Z0 9 - Cp. 3-Ex. 8200	3a46ca
Z0 10 - Cp. 120-Ex. 8030	3a10ca
Z0 12 - Cp. 3-Ex. 8200	0a95ca
Z0 14 - Cp. 3-Ex. 8200	3a98ca
Z0 15 - Cp. 120-Ex. 8030	7a79ca
Z0 19 - Cp. 120-Ex. 8029	7a45ca
Z0 22 - Cp. 3-Ex. 8200	25a45ca
Z0 31 - Cp. 3-Ex. 8200	53a23ca
Z0 40 - Cp. 10000-Ex. 8060	6a71ca